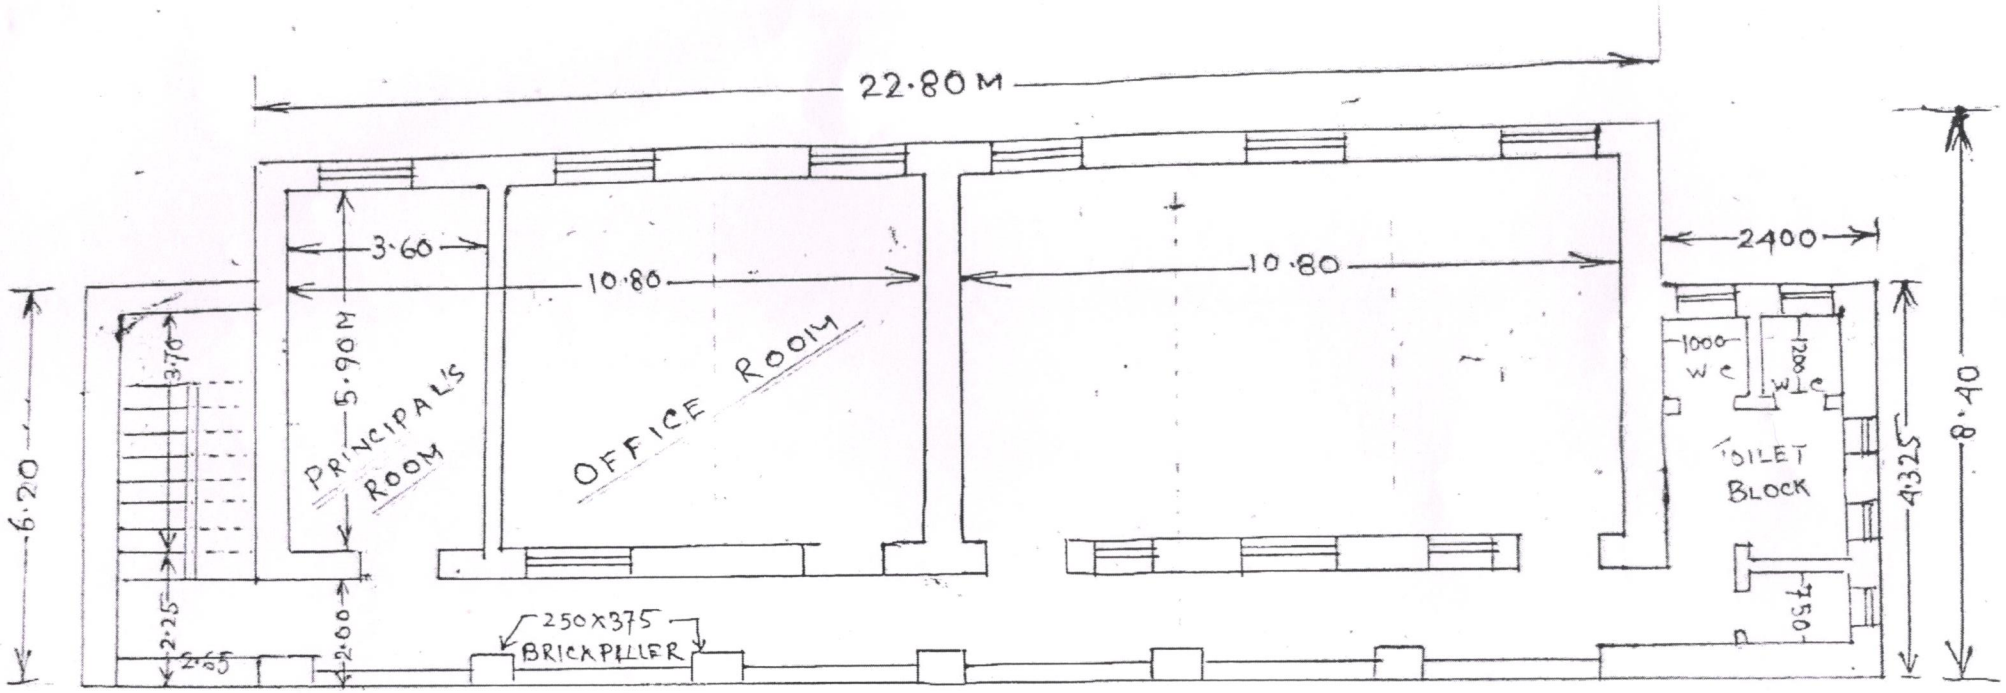

URDU MEDIUM GOVT PTTI

1ST FLOOR PLAN

23/06/07

Engineer,
Sub-Division No 19
S. I. D. P. W. D.

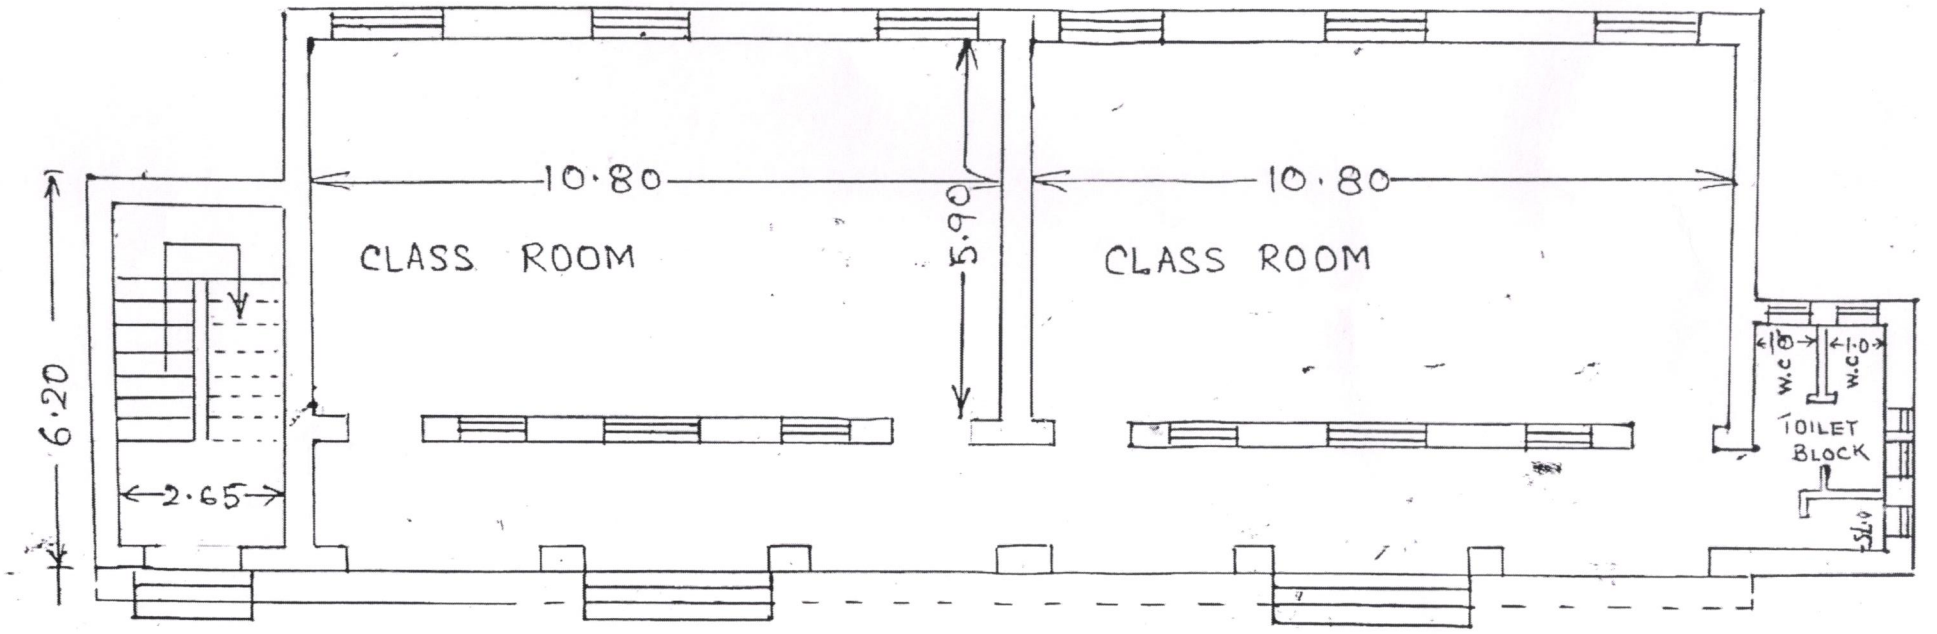

URDU MEDIUM GOVT. P.T.T.I.

GROUND FLOOR PLAN

23/06/09

Assistant Engineer,
Sub-Div.